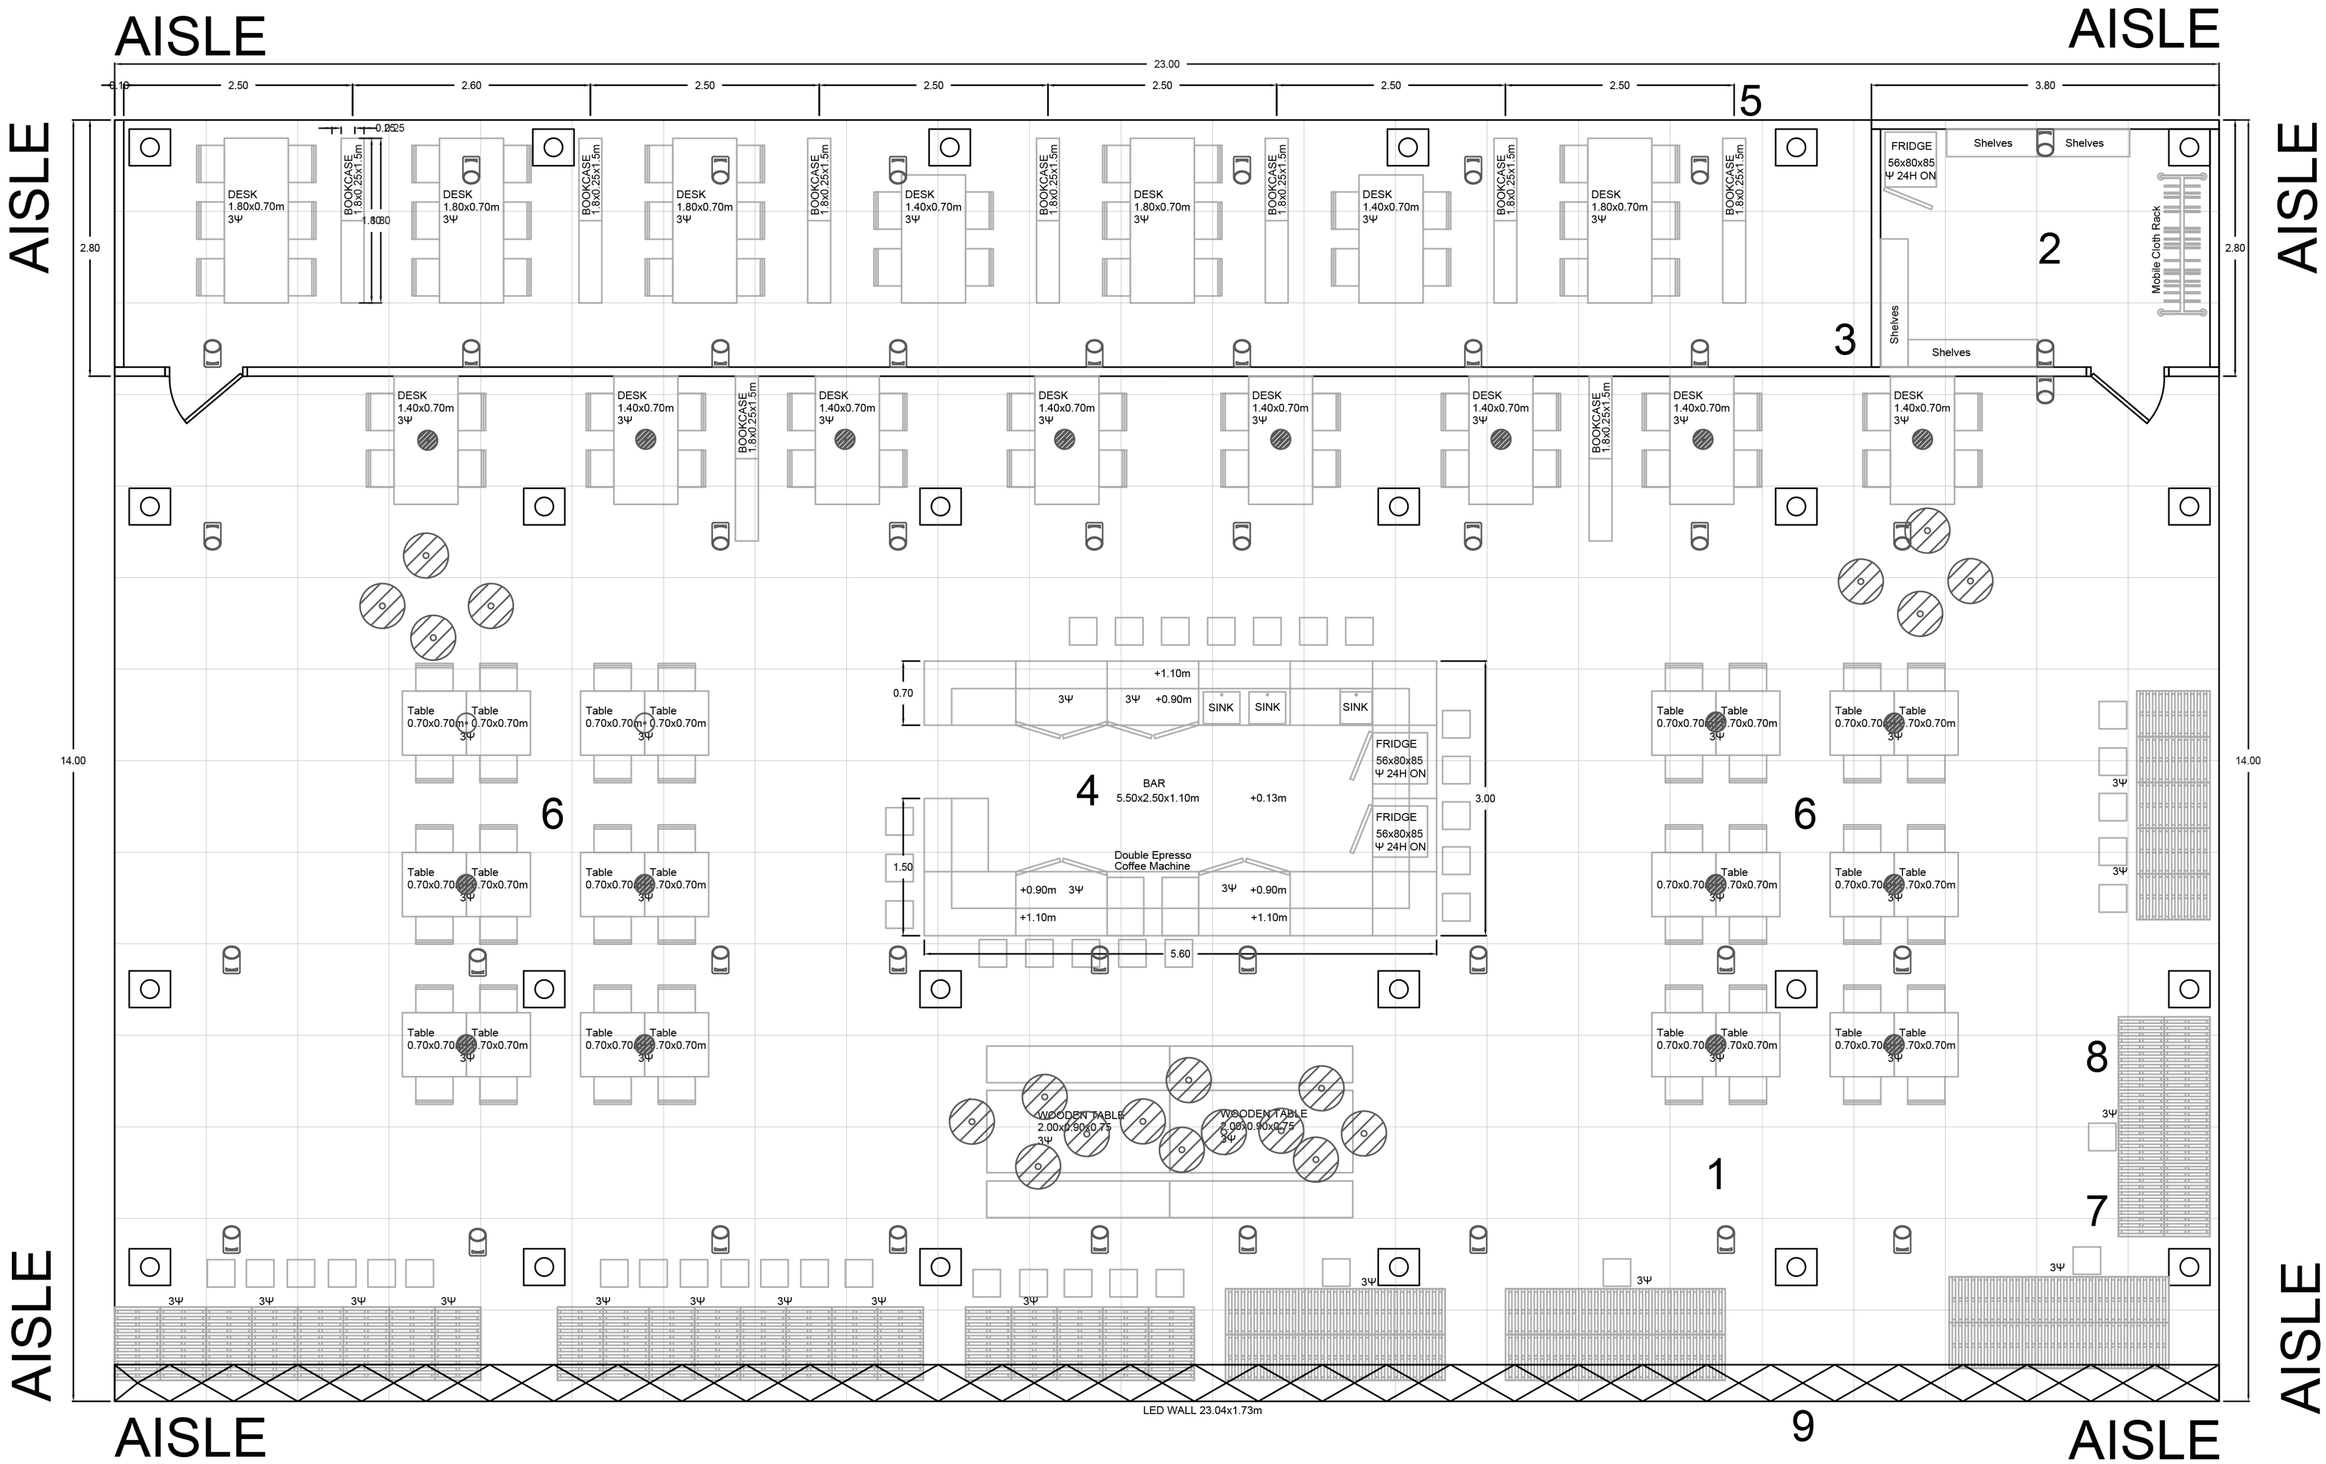

EXHIBITION: WTM LONDON 2019	SCALE : NOT IN SCALE	DRAWING :	No	NOTES
CLIENT: SOUTH AEGEAN STAND EU 880	DATE : 27.09.2019	FLOOR PLAN - GRID	2	

1. NOVOPAN 16mm & GREY LAMINATE FLOOR 23.00x14.00x0.032m
2. STORAGE ROOM 2.80x3.40x3.00m
3. WALL 23.00x0.20x3.00m - DIGITAL PRINTINGS
4. BAR 5.50x3.00x1.10m
5. BOOK CASE 1.80x0.25x1.50m
6. SEATING AREA 1.40x0.70m
7. WOODEN PILLARS D=0.20m - H=3.60m
8. WOODEN PERGOLA - WICKER TWINGS
9. TRUSS SYSTEM WITH LED WALL 23.04x1.73m

SPOTLIGHTS HQI 150W
3Ψ TRIPLEX SOCKET
Ψ24H 24hours socket